


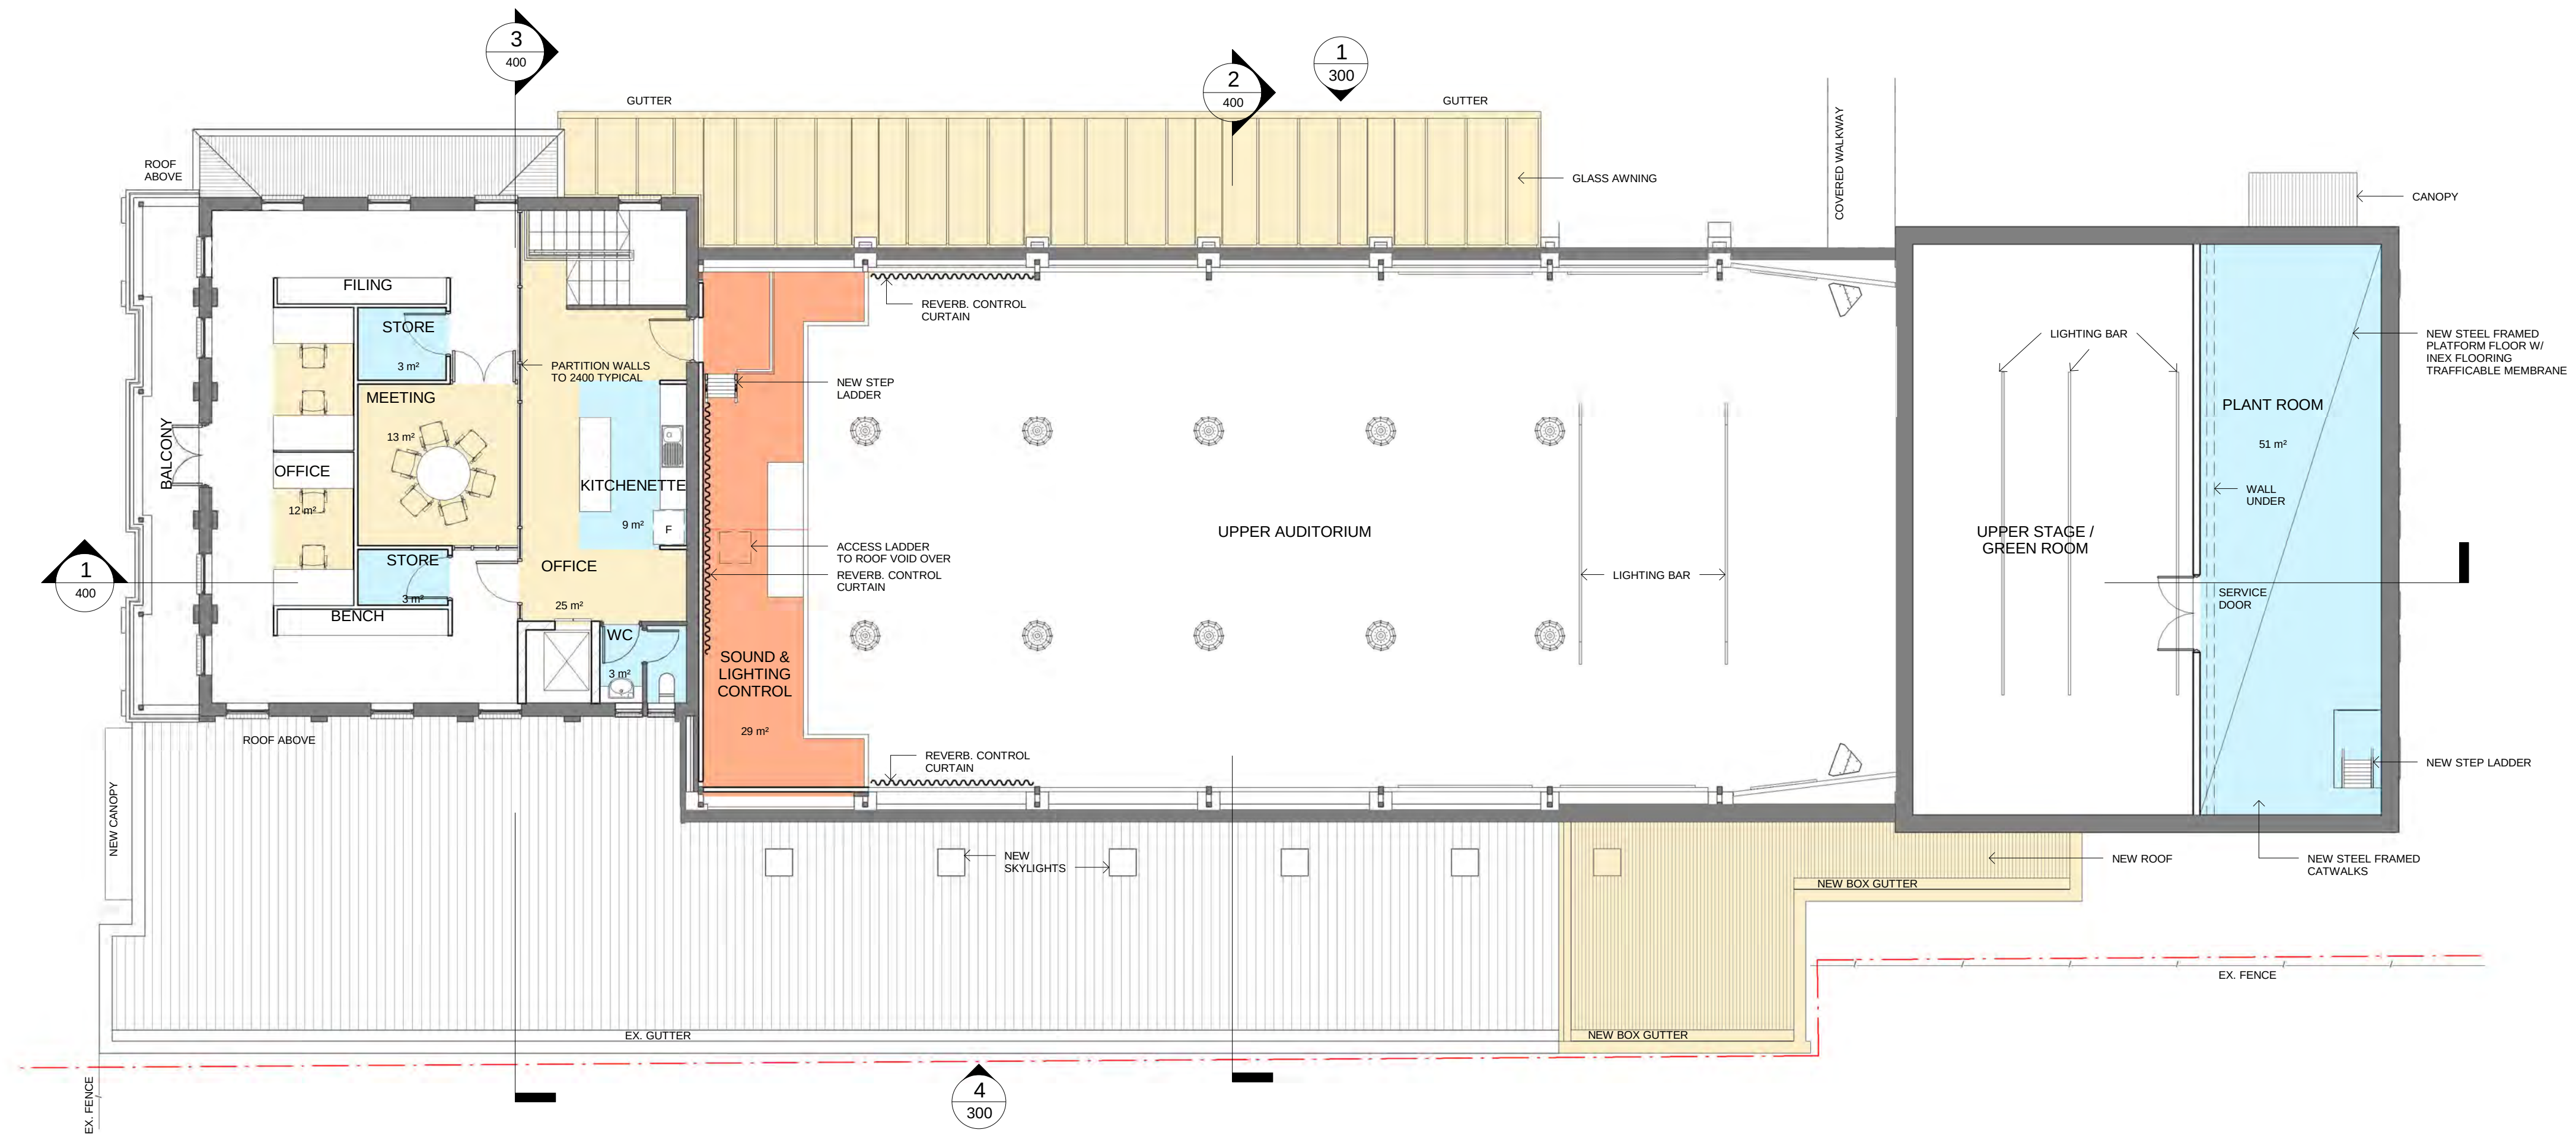

1 Level 1 Floor Plan

Issue		
No.	Date	Description
A	25/07/2016	DA Submission 1
A1	26/07/2016	DA Submission 1
B	25/08/2016	DA Submission 2
C	06/06/2017	DA Submission 3

Legend

BWK	BRICKWORK
BLK	BLOCKWORK
EX	EXISTING
---	EXISTING BUILDING ELEMENTS / INFRASTRUCTURE TO BE DEMOLISHED
	EXISTING WALLS
	NEW WALLS
	NEW WORK TO BUILDING ENVELOPE

Drawing Title

Proposed Floor Plan - Sheet 02

Project & Client
Bowral Memorial Hall
at
Bendooley Street, Bowral NSW 2576
for
Wingecarribee Shire Council

Architect
NBRARCHITECTURE.
Sydney Melbourne
61 2 9922 2344 61 3 8676 0427
nbrsarchitecture.com
Any form of replication of this drawing in full or in part without the written permission of NBR+PARTNERS Pty Ltd constitutes an infringement of the copyright
ABN 18 002 247 565 © 2016
Nominated Architects: Geoffrey Deane 3786; Andrew Duffin 5602; Garry Hoddinnett 5286

Date 06-Jun-17 5:29:14 PM

Scale As indicated @ A1

0 1m 2m 3m 4m 5m 6m

Drawing Reference

16002- DA 103 - C